


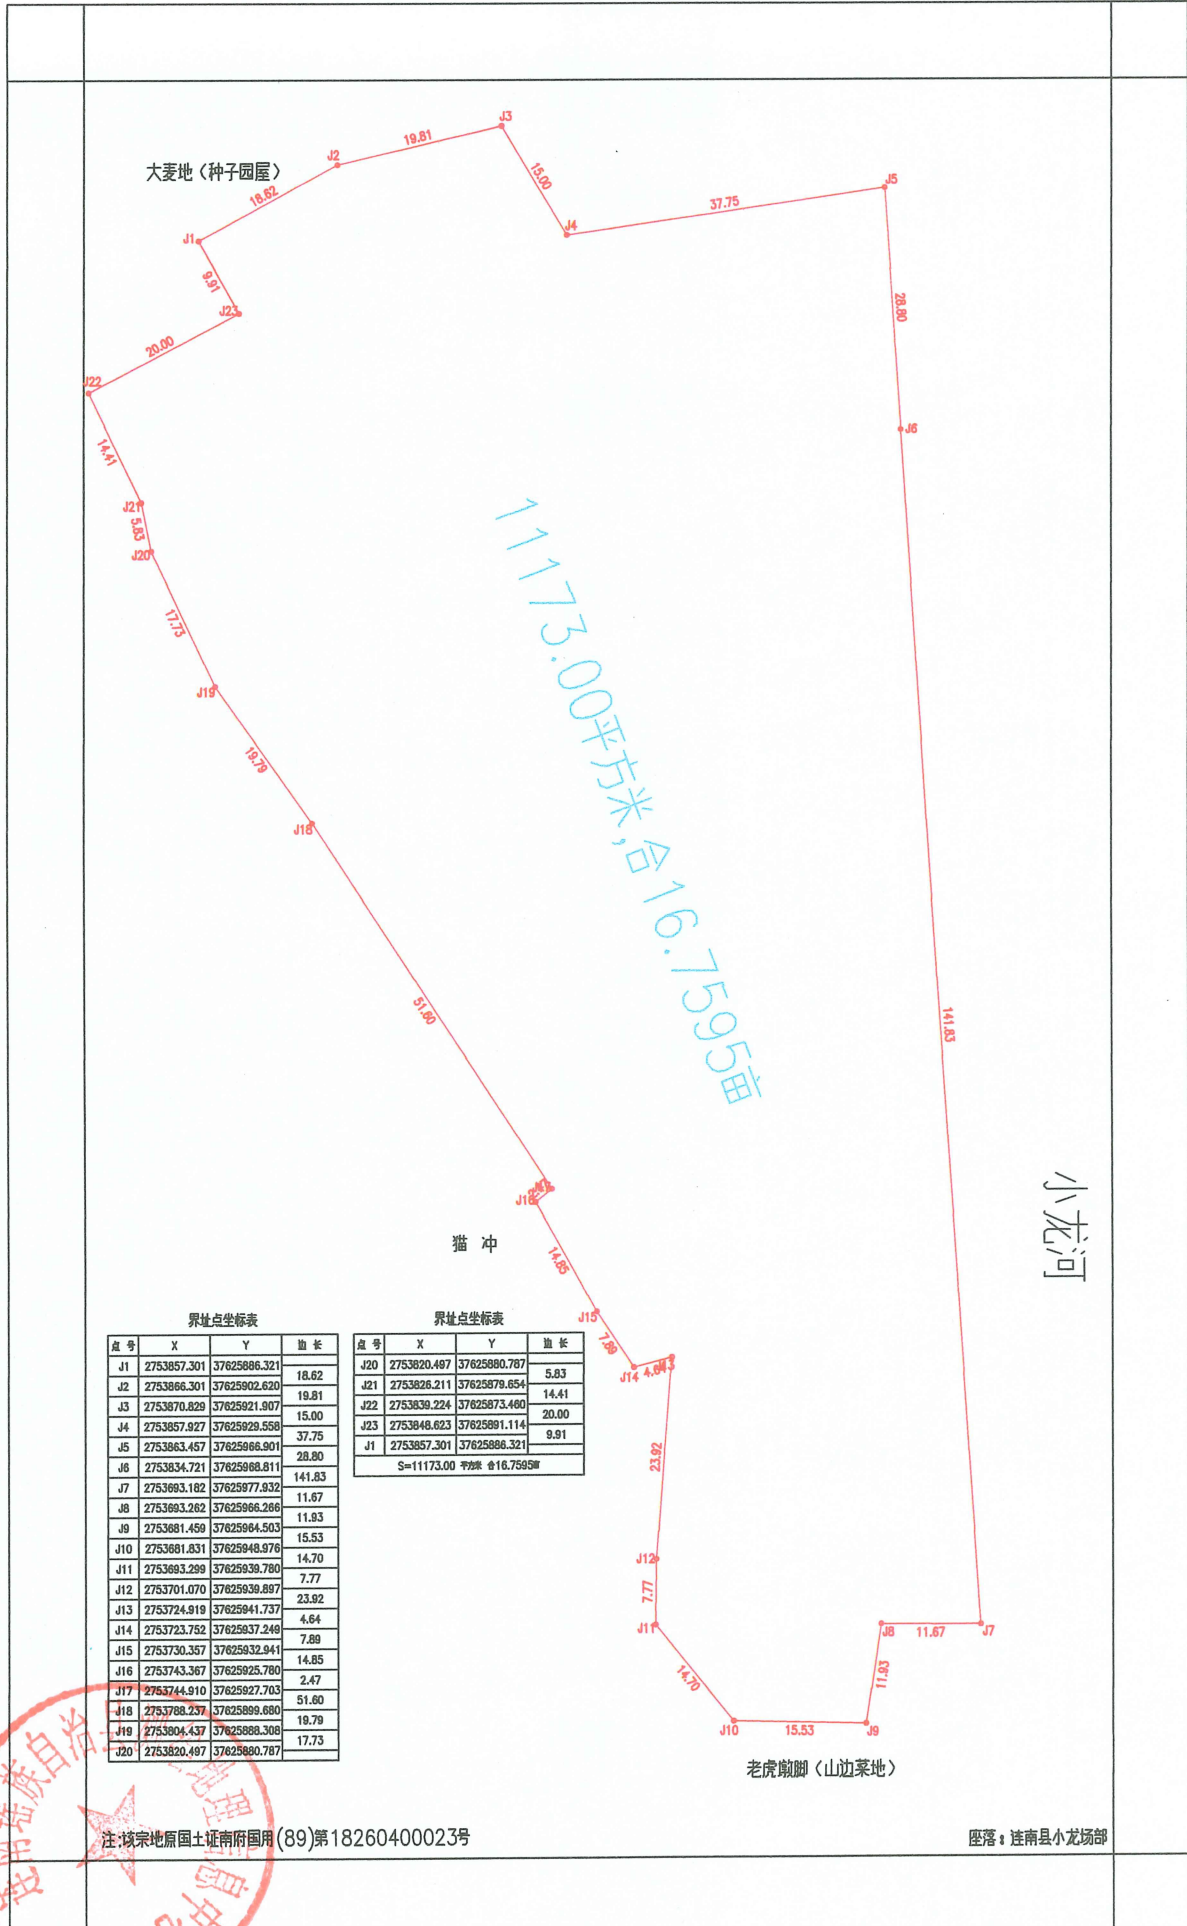

点号	X	Y	边长
J1	2753857.301	37625886.321	18.62
J2	2753866.301	37625902.620	19.81
J3	2753870.829	37625921.907	15.00
J4	2753857.927	37625929.558	37.75
J5	2753863.457	37625966.901	28.80
J6	2753834.721	37625968.811	141.83
J7	2753863.182	37625977.932	11.67
J8	2753893.262	37625966.286	11.93
J9	2753881.459	37625964.503	15.53
J10	2753881.831	37625948.976	14.70
J11	2753893.299	37625939.780	7.77
J12	2753701.070	37625939.897	23.92
J13	2753724.919	37625941.737	4.64
J14	2753723.752	37625937.249	7.89
J15	2753730.357	37625932.941	14.85
J16	2753743.367	37625925.780	2.47
J17	2753744.910	37625927.703	51.60
J18	2753788.237	37625899.680	19.79
J19	2753804.437	37625888.308	17.73
J20	2753820.497	37625890.787	

点号	X	Y	边长
J20	2753820.497	37625890.787	5.83
J21	2753826.211	37625979.654	14.41
J22	2753839.224	37625873.460	20.00
J23	2753848.623	37625891.114	9.91
J1	2753857.301	37625886.321	

S=11173.00 平方米 合16.7595亩